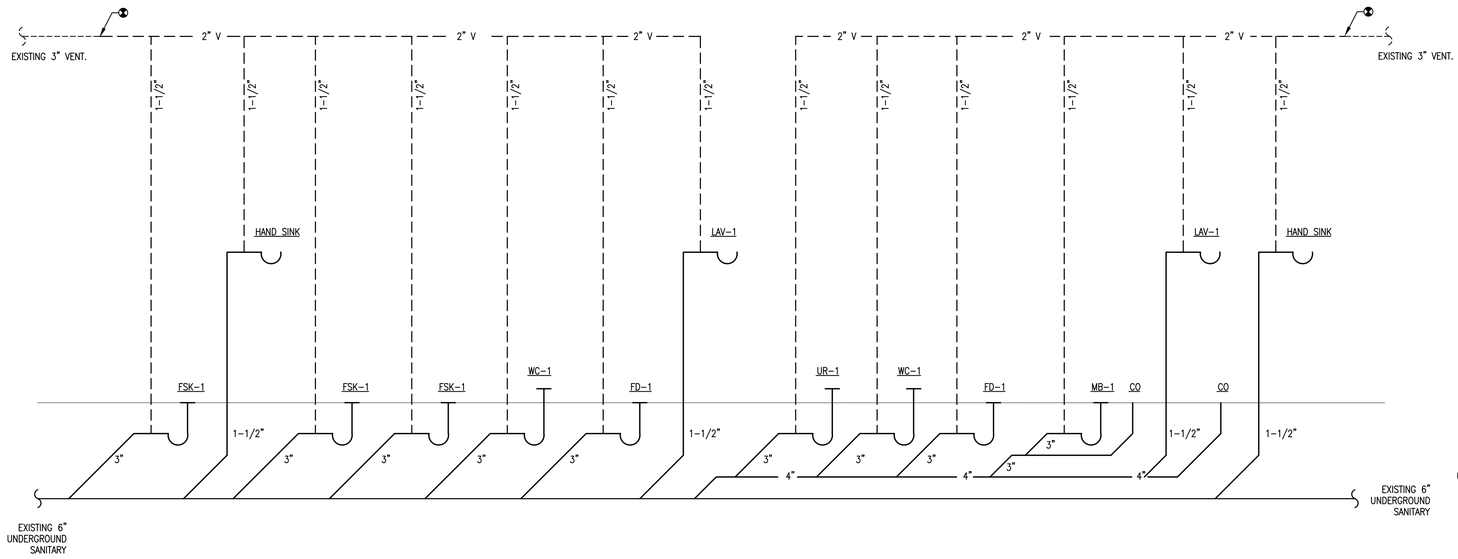


SANITARY WASTE RISER

Scale: NO SCALE

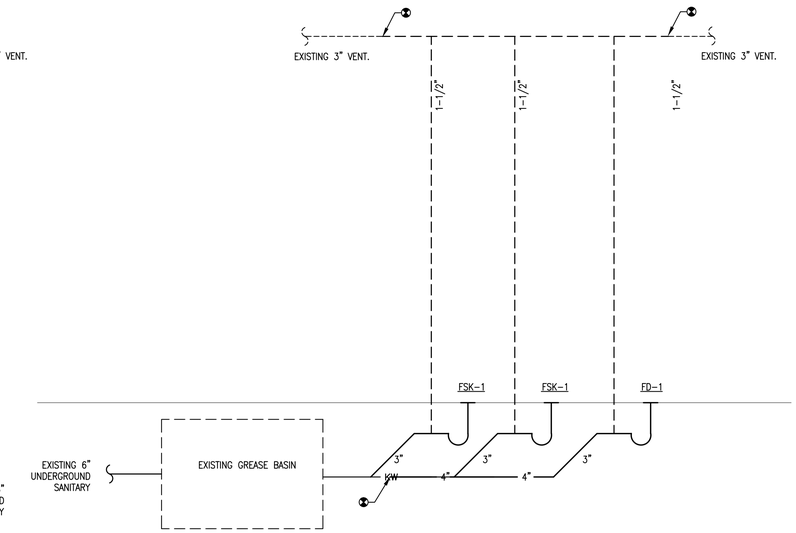


KITCHEN WASTE RISER

Scale: NO SCALE

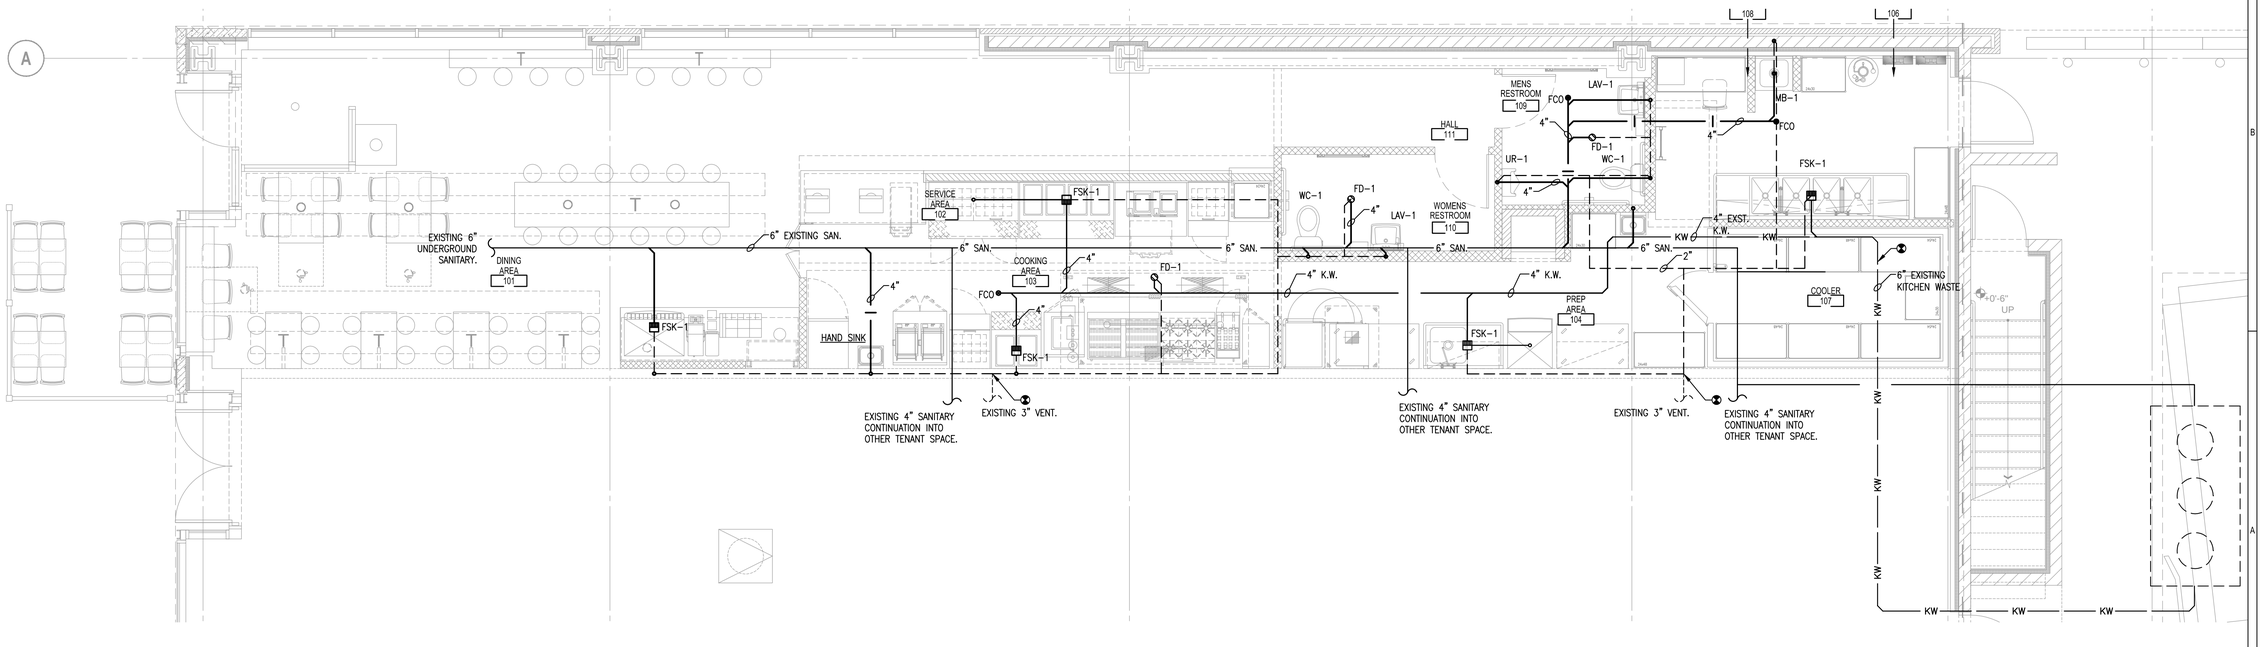


GROUND FLOOR PLUMBING PLAN

Scale: 1/4"=1'-0"


LINGLEDESIGNGROUP,INC
WEST MAIN STREET
LENA, IL 61048 158
PHONE: 815-369-9155
FAX: 815-369-4495
WWW.LINGLEDESIGN.COM

LINGLE DESIGN GROUP,INC

Larson Engineering Inc.
1488 Bowl Street, Suite 100
Naperville, Illinois 60563-8701
(P) 630.357.0540 (F) 630.357.0164
ILLINOIS LICENSE NO. 184-001442
U.S. GREEN BUILDING COUNCIL NO. 20070614-0020


COPYRIGHT © 2010

© ALL DRAWINGS AND WRITTEN MATERIAL CONTAINED HEREIN ARE THE PROPERTY OF THE ARCHITECT. THEY MAY NOT BE REVISED, COPIED, REVISED, OR DISCLOSED IN ANY MANNER WITHOUT WRITTEN AUTHORIZATION FROM THE ARCHITECT.


Qdoba MEXICAN GRILL
20 E. Chicago Avenue
Chicago, IL 60611-2009

| REVISIONS: | | |
|---|---|---|
| # | DATE: | DESCRIPTION: |
| | 0108910 | ISSUED FOR PERMIT |

PROJECT NUMBER: 09-116
DRAWN BY: LEM
CHECKED BY: JKN

SHEET TITLE:
SANITARY PLUMBING PLAN

SHEET NUMBER:
P2.0


X:\2009 MEP\24090046.000_Lingle Design Group, Inc_Qdoba Mexican Grill-Chicago IL\Drawings\24090046-P2.0.dwg, Copyright ©2009 Larson Engineering, Inc., Plotted: 1/8/2010 4:17 PM, lm249